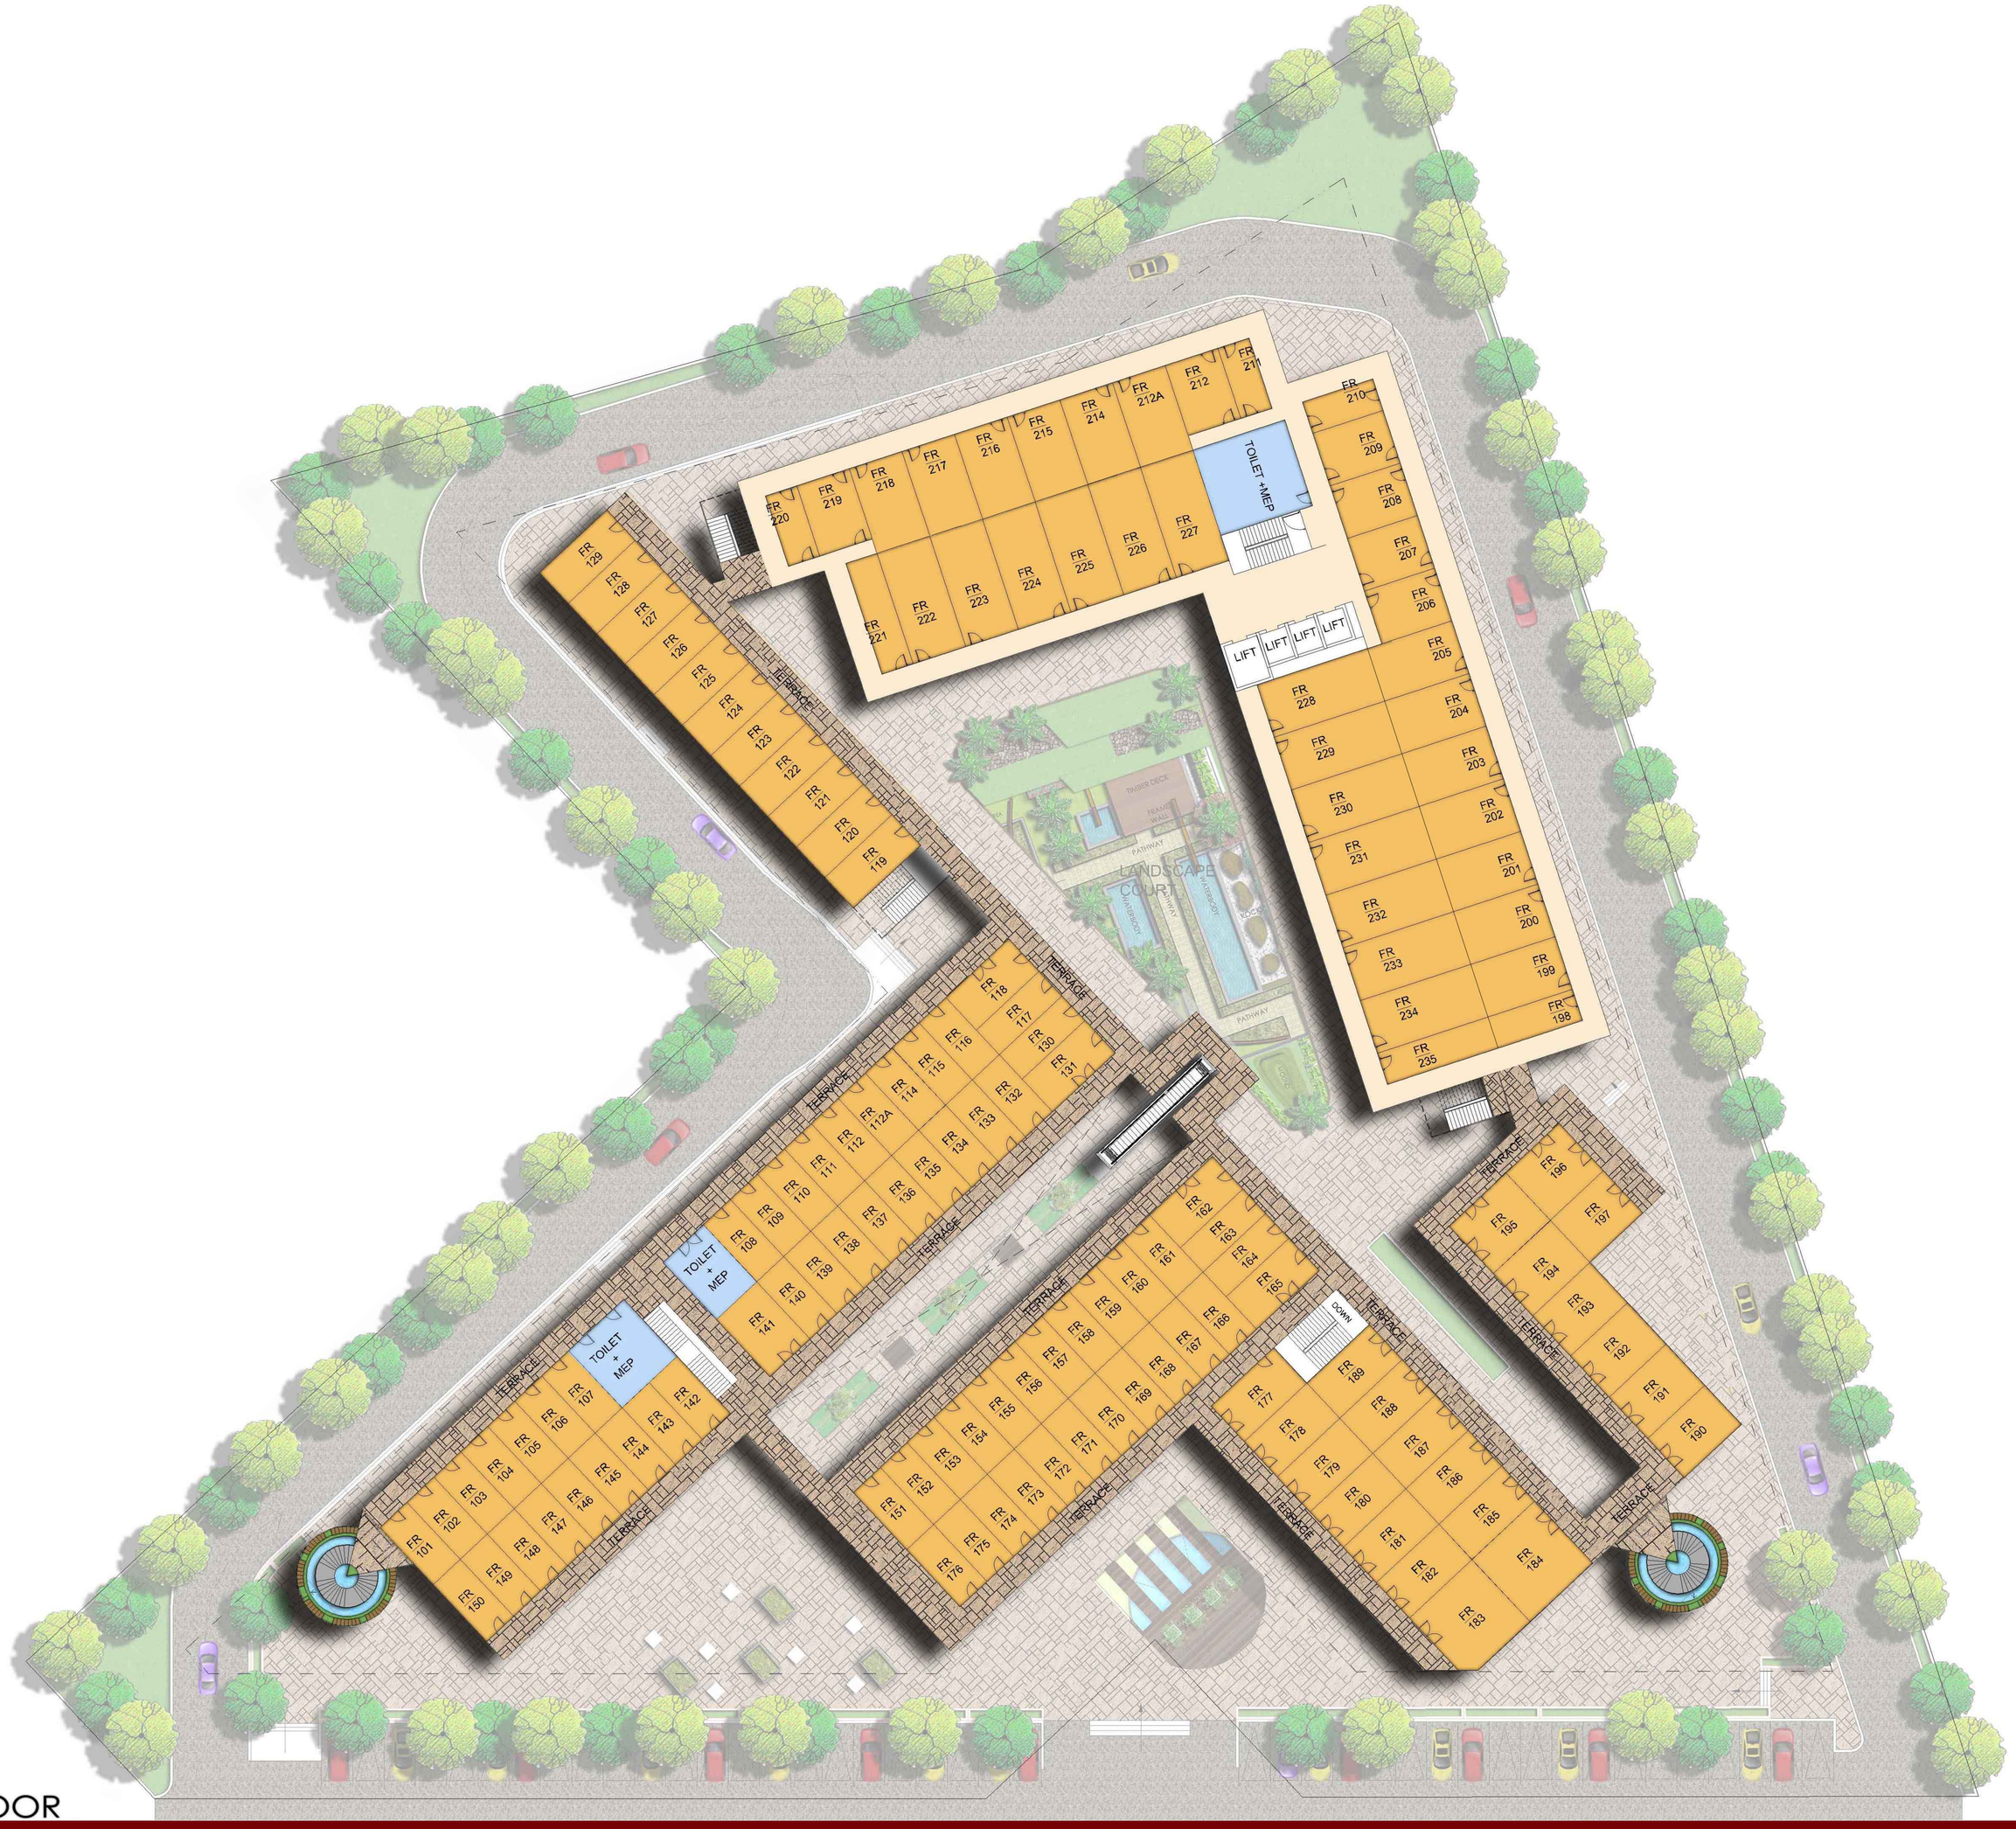

FIRST FLOOR

LA ARCH PLAN PVT LTD
Architects -NEW DELHI

PARAS COMMERCIAL COMPEX, GUAL PAHARI

PARAS buildtech